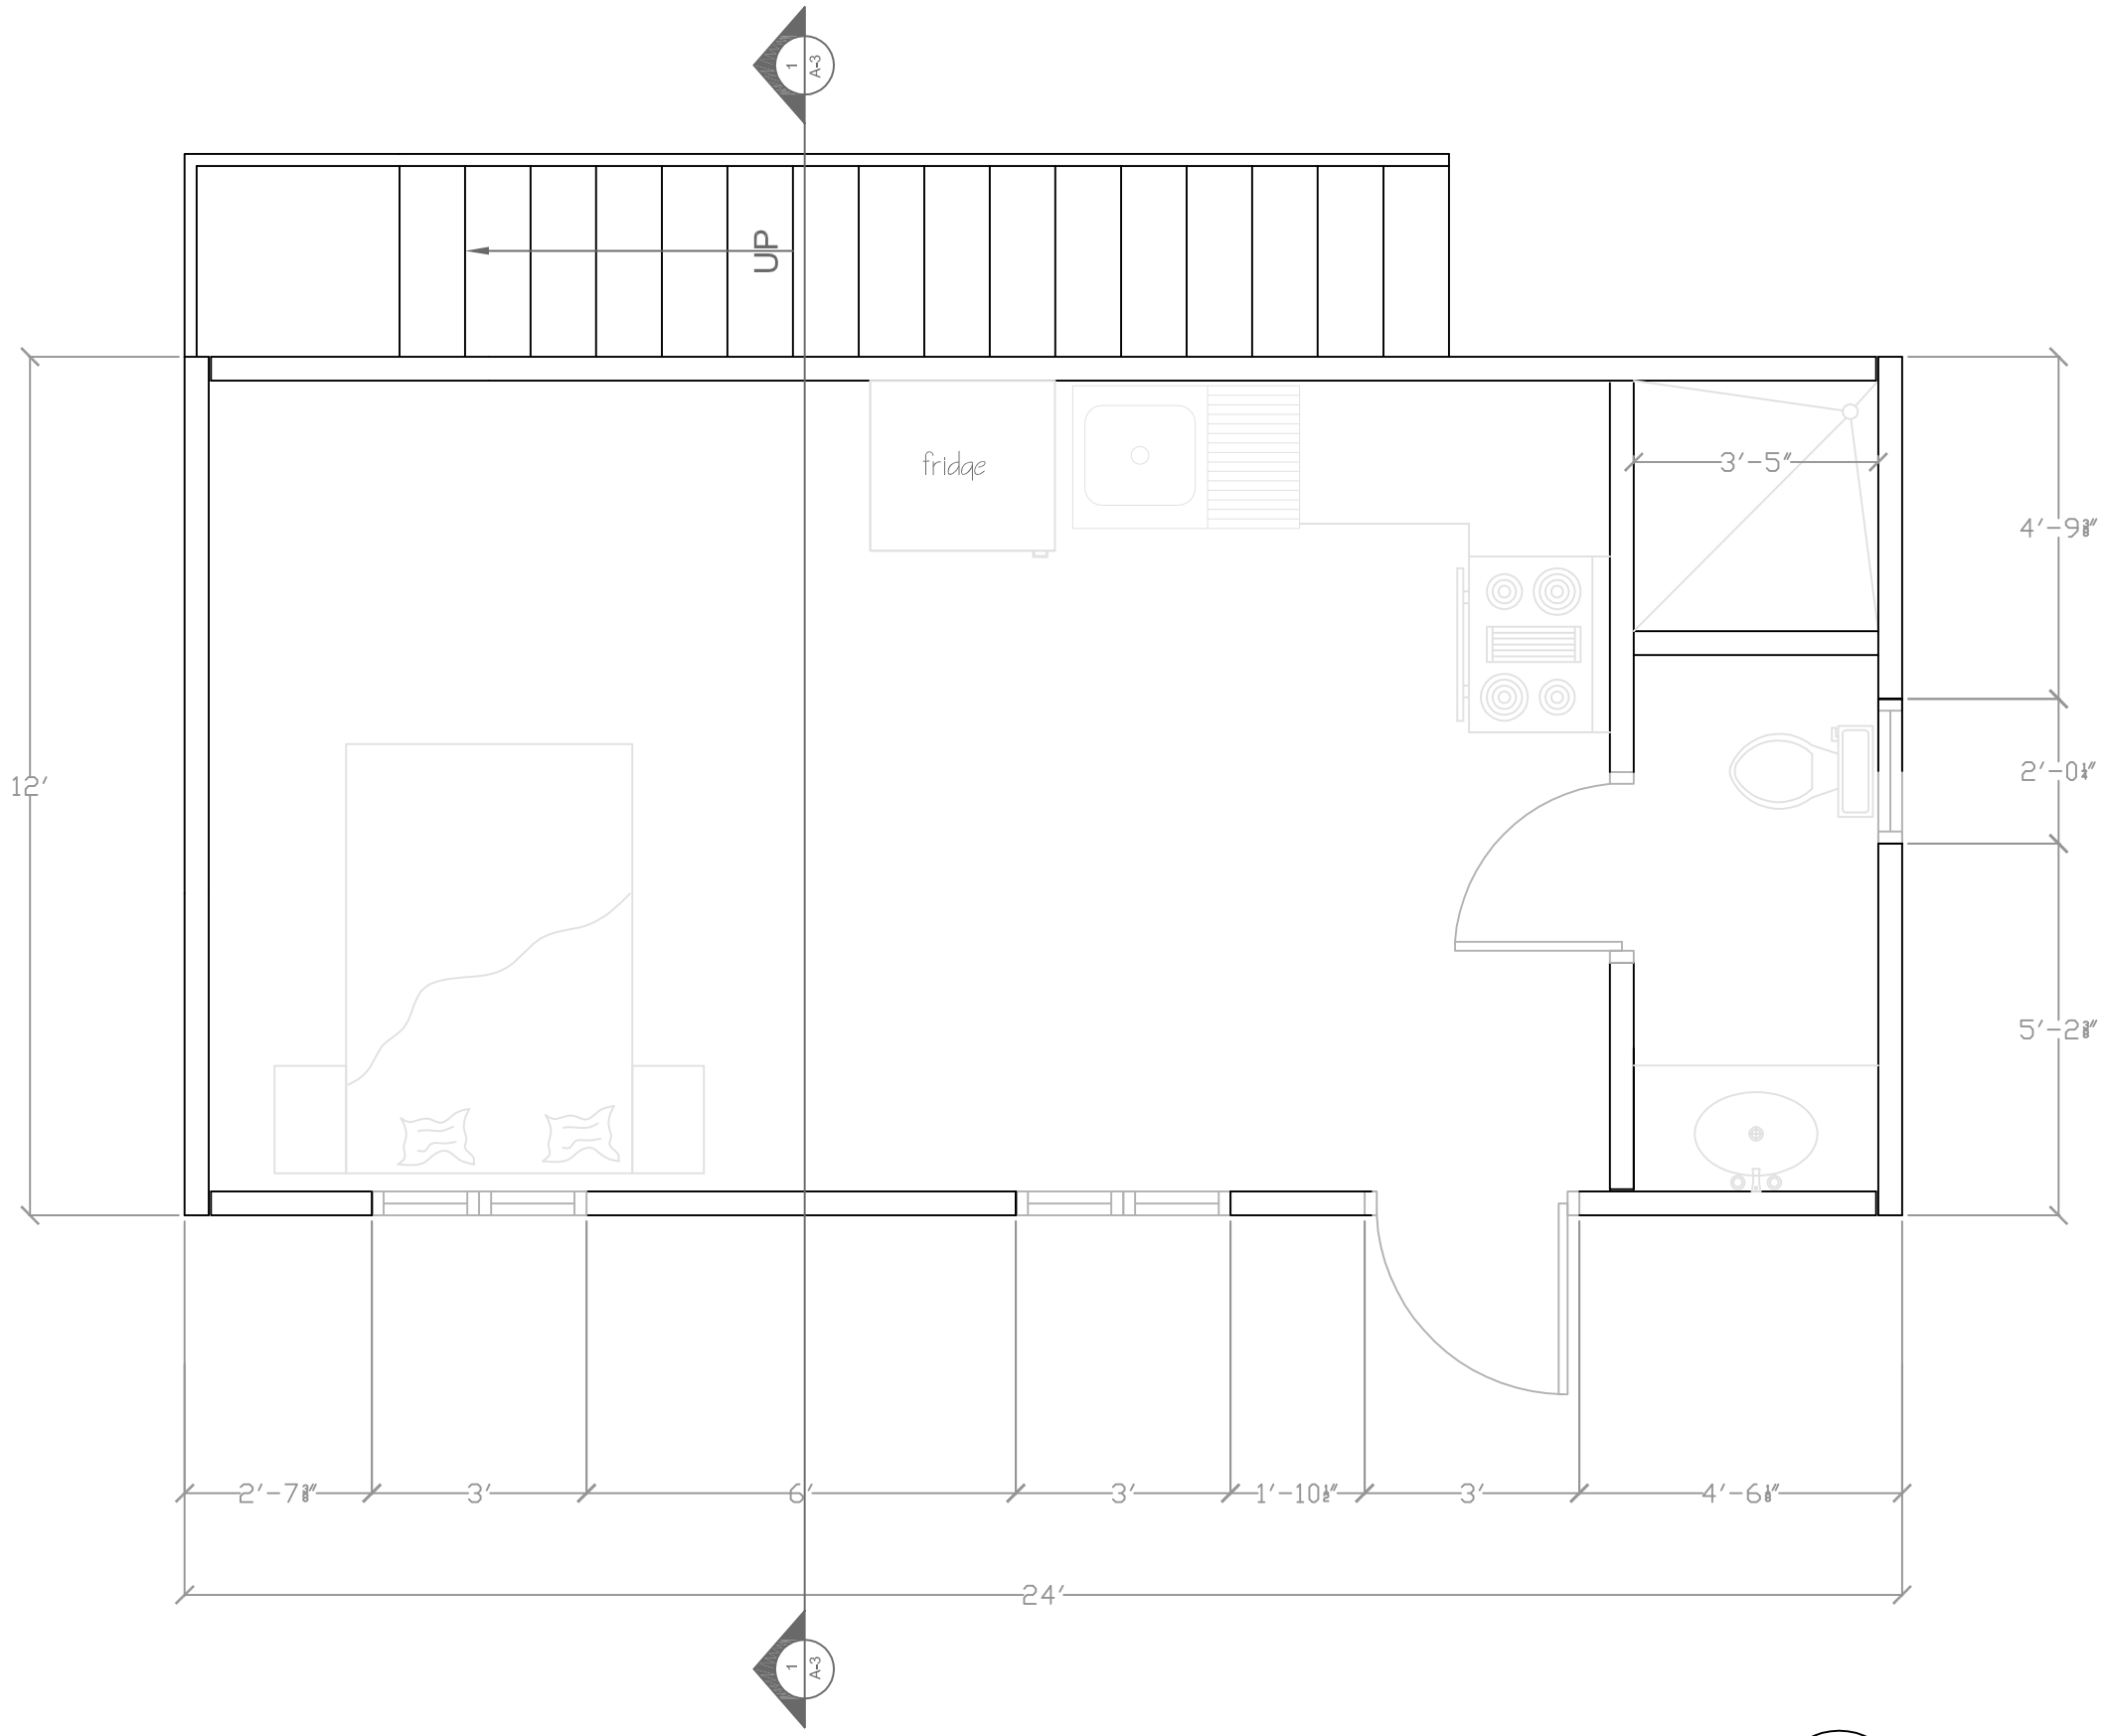

FLOOR PLAN

SCALE:3/8" =1'-0"

1
A2

Job	POD

REV.	DATE	Description

FIRM: Doc's Home Ltd.

ADS: Phoenix Park West
Trinidad W.I.

DRAWN: R.S

CHECKED:

SCALE:3/8"=1'-0"