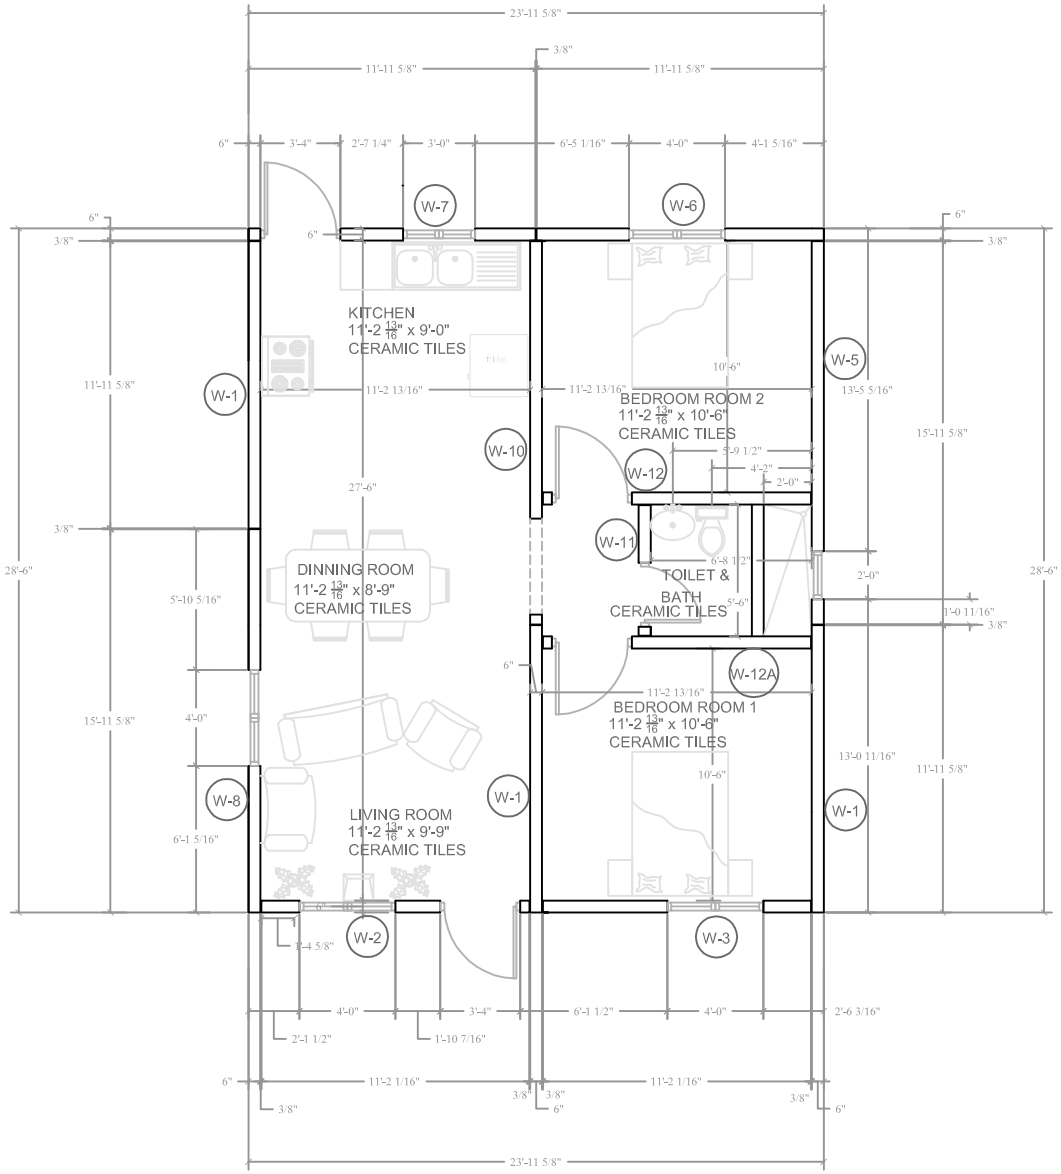

FLOOR PLAN

SCALE:1/8" =1'-0"

Job	Two Bedroom Dwelling	
Mark	Qty.	size
sq.ft.		
Mix 1- Normal wt. (150 #/ cu. ft.)		
fc. conc. = 5000 psi		
^{3}ft.	^{3}yd.	wt..
Finish:	Smoth Trowel	
Mesh:	B.S.	

Rebar Gr.

Qty.	size	Length

Weld Plates

Qty.	size	

CU. METER

Mark	Qty.	Description

FIRM: doc's home ltd.

ADS: phoenix park west
trinidad w.i.

DRAWN:	rohan c.p. singh
CHECKED:	
REV./ISS:	